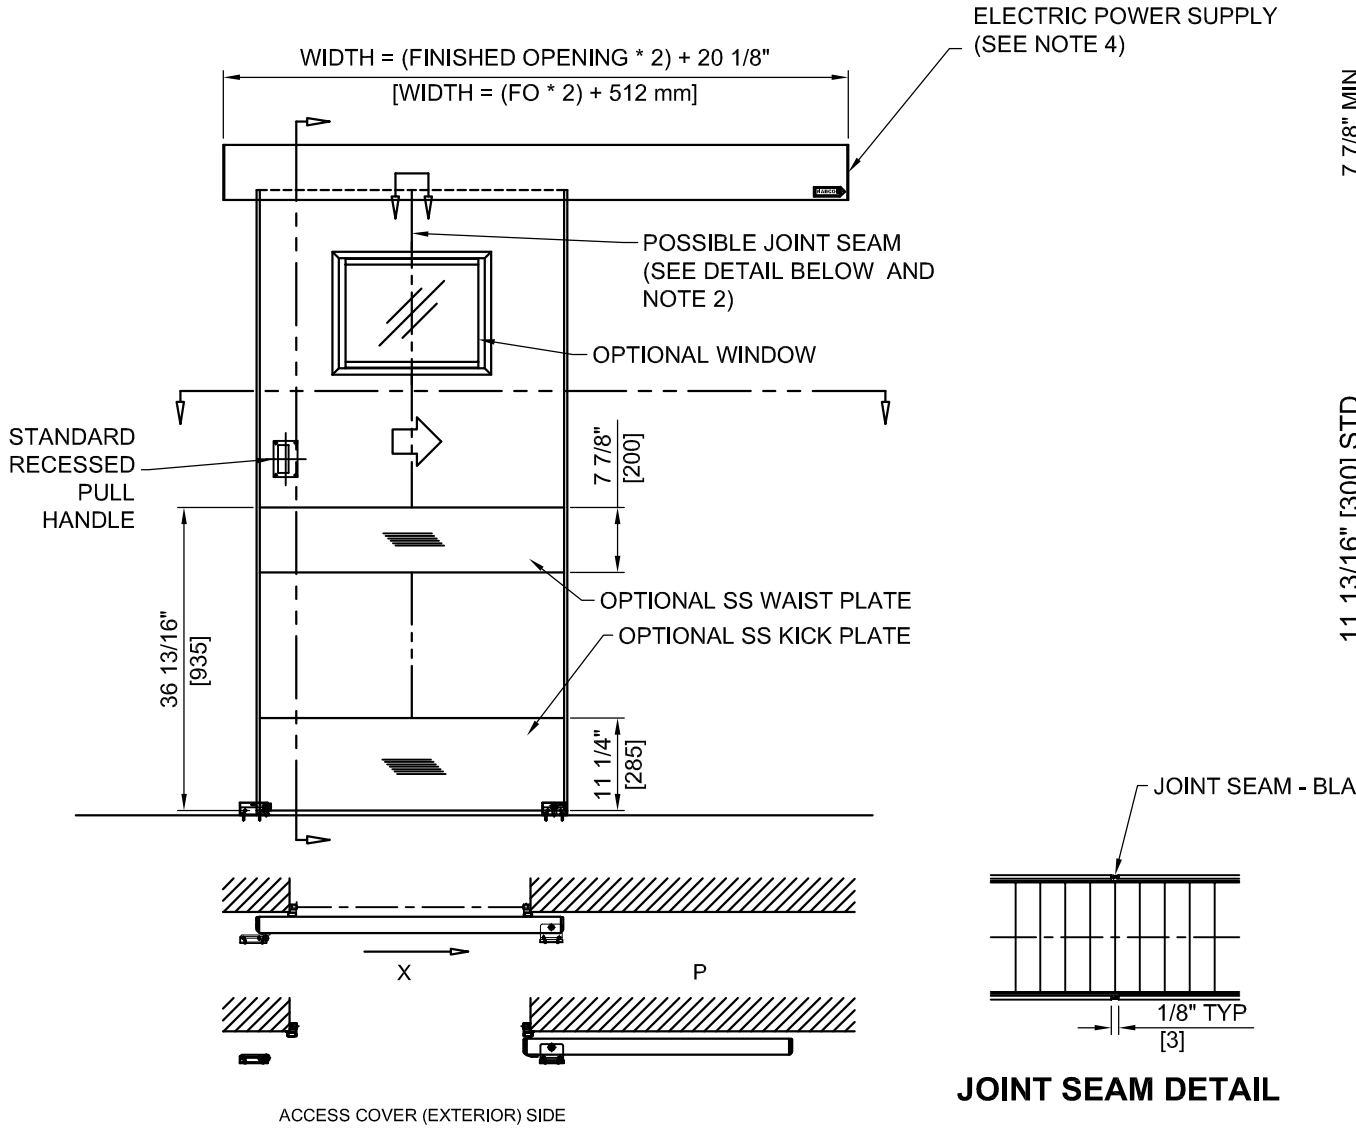

EXTERIOR ELEVATION/PLAN

JOINT SEAM DETAIL

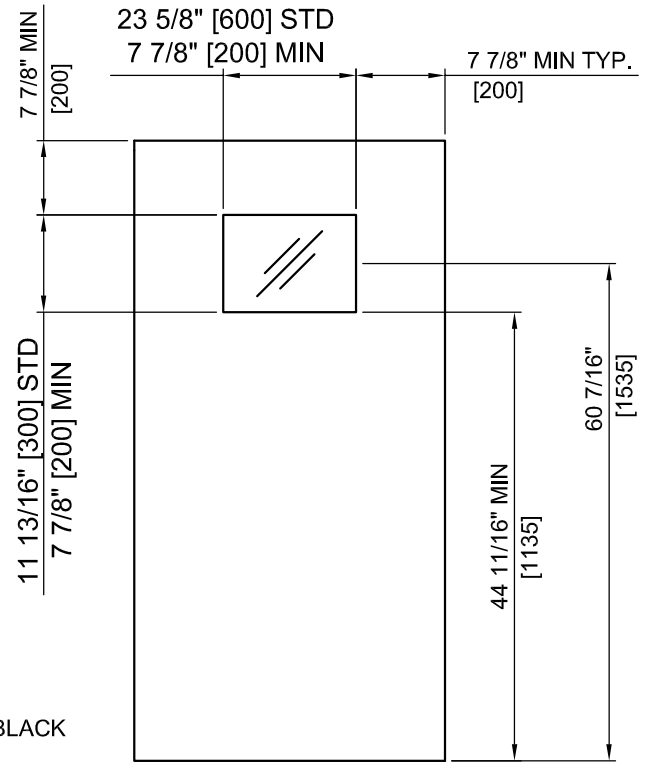

OPTIONAL WINDOW DETAIL

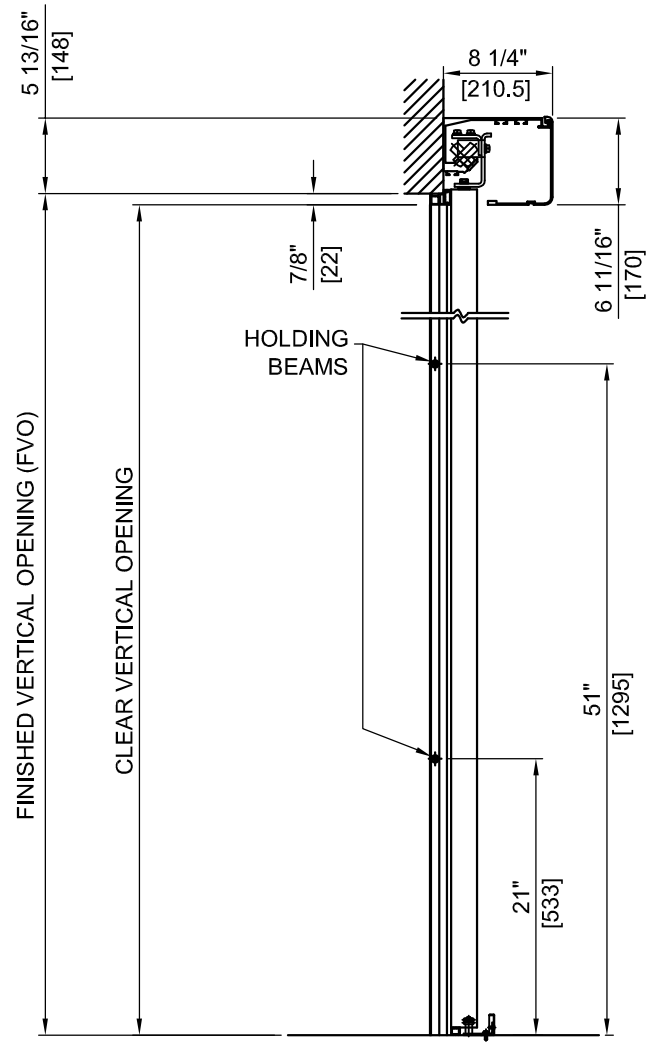

VERTICAL SECTION
(DOOR SHOWN IN CLOSED POSITION)

NOTES:

1. STANDARD FINISH AVAILABLE IN WHITE PAINTED ALUMINUM AND BRUSHED SS.
2. FOR A STAINLESS STEEL DOOR LEAF THERE IS A VERTICAL JOINT LINE WHEN THE DOOR WIDTH IS OVER 43 5/16".

   FOR AN ALUMINUM DOOR LEAF, THERE IS A VERTICAL JOINT LINE WHEN THE DOOR WIDTH IS OVER 55 1/8".
3. DUAL HOLDING BEAMS AT 21" AND 51" ARE STANDARD.
4. POWER TO HEADER WILL BE 115VAC, 5 AMP PER OPERATOR PROVIDED BY ELECTRICAL CONTRACTOR.
5. AIRTIGHTNESS PERFORMANCE: Class A-4.
6. SOUND INSULATION PERFORMANCE: Class T-1.
7. LEAD THICKNESS IN PANEL - 2mm
8. OPTIONAL THRESHOLD AVAILABLE
9. RECESSED PULL HANDLE IS STANDARD. TUBULAR PULL HANDLES ARE NOT AVAILABLE ON THIS DOOR

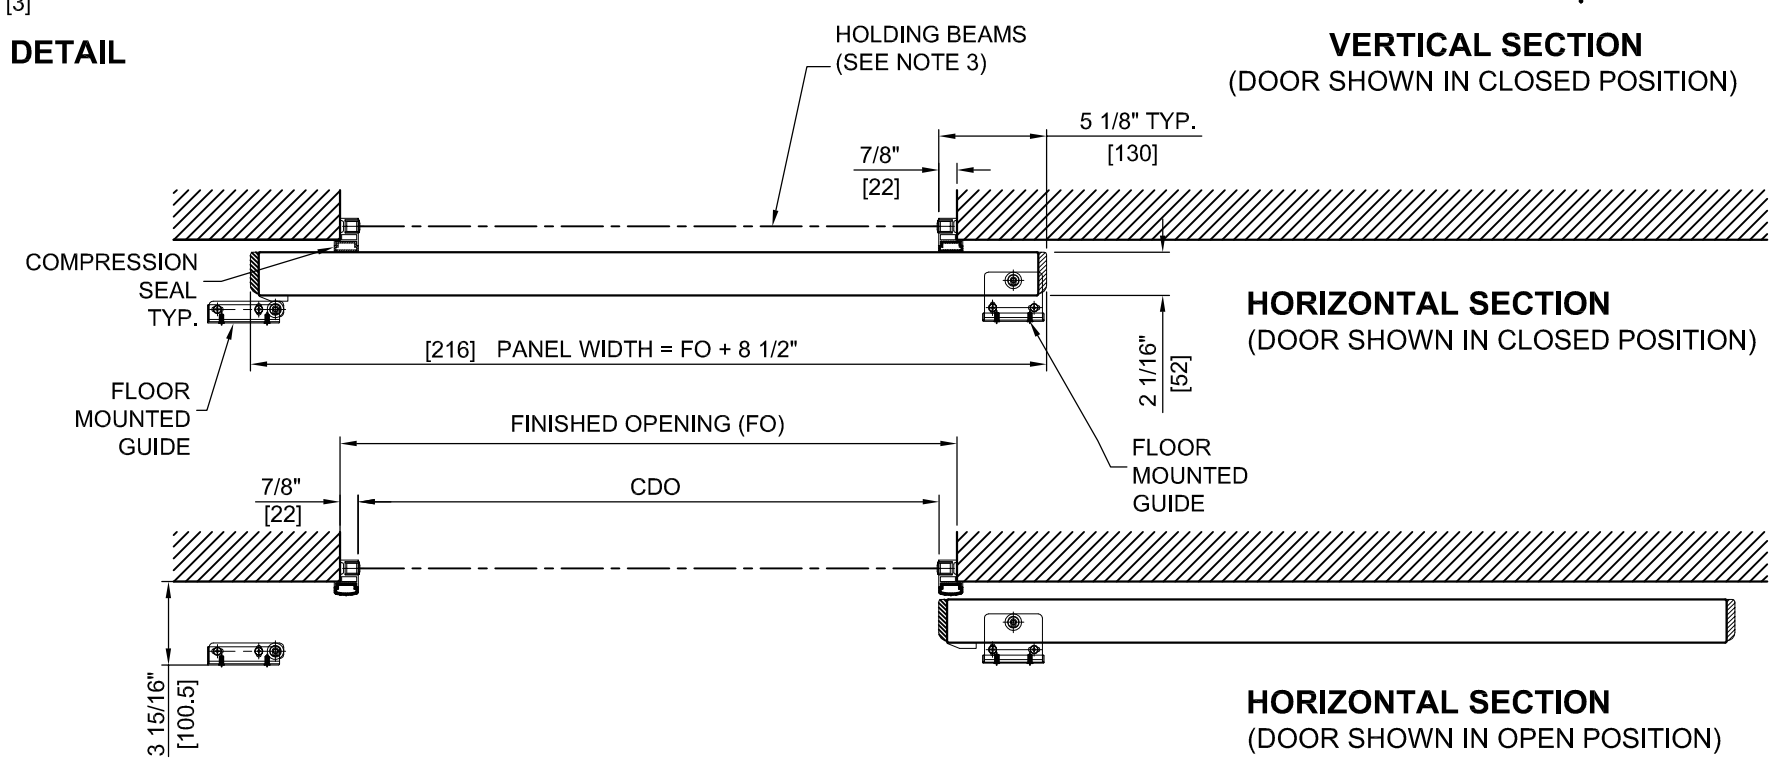

HORIZONTAL SECTION
(DOOR SHOWN IN CLOSED POSITION)

HORIZONTAL SECTION
(DOOR SHOWN IN OPEN POSITION)

NABCO Entrances Inc.
S82 W18717 Gemini Drive Muskego, WI 53150
www.nabcoentrances.com 1-877-622-2694

JOB NAME: _____

LOCATION: _____

DISTRIBUTOR: _____

DOOR #: _____ DATE: _____

SHEET____ OF ____

GT9300-SX-R LEAD LINED HERMETIC DOOR
SINGLE SLIDE
RIGHT HAND